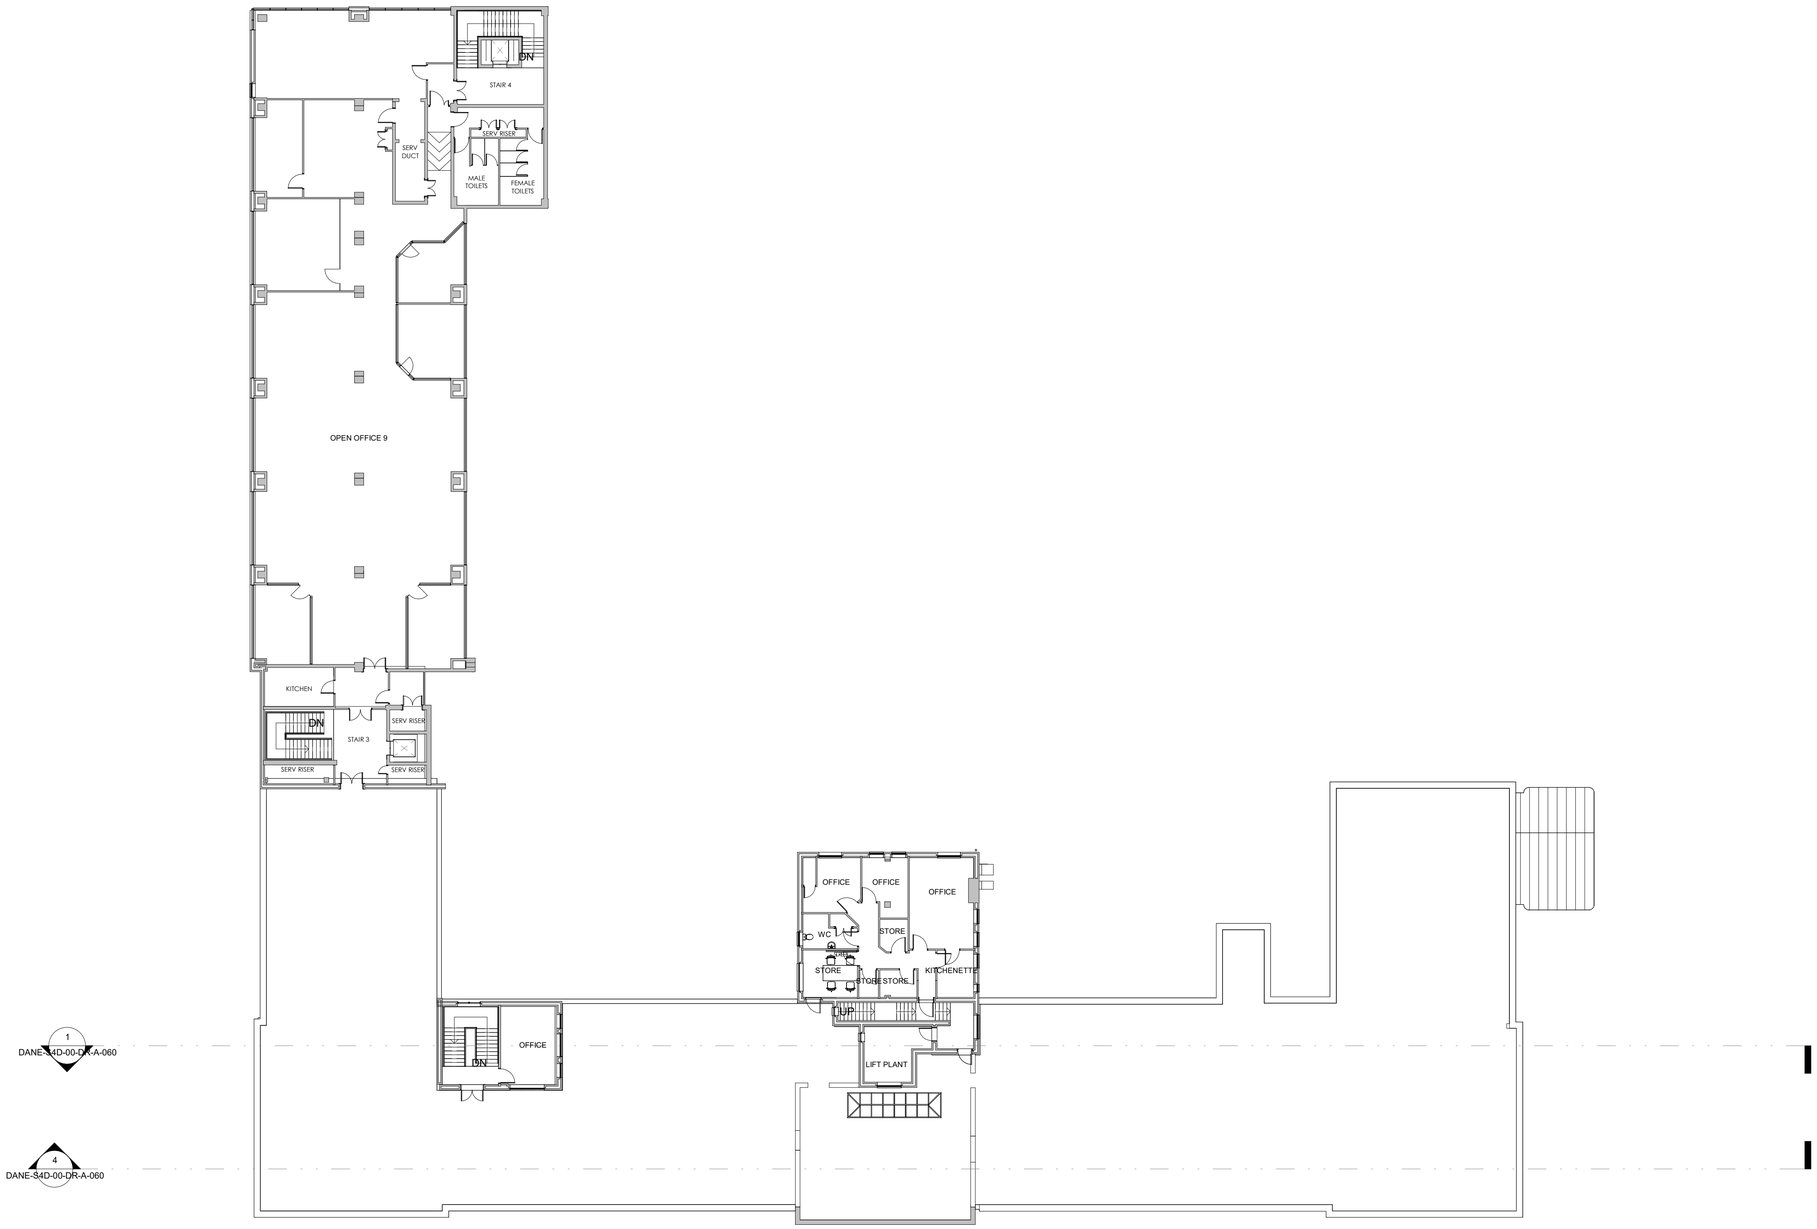

EXISTING - LEVEL 04

1 : 200

1	CONSTRUCTION ISSUE v1	28062022	
2	CONSTRUCTION ISSUE v3	27072022	

status	CONSTRUCTION	project	DANESFORT
date	28.06.2022	client	NIE
scale	1 : 200 @A1	title	EXISTING - LEVEL 04
drawn	TC	job no.	6118 Rev 2
checked	PD	drawing no.	DANE-S4D-00-DR-A-005

studio4design
architecture | project management | principal designer
Foyle House, Duncreggan Road, BT48 0AB
T. +442871 262184
© Executive Studio 4D Architects Ltd 2022

24/04/2023 09:27:37